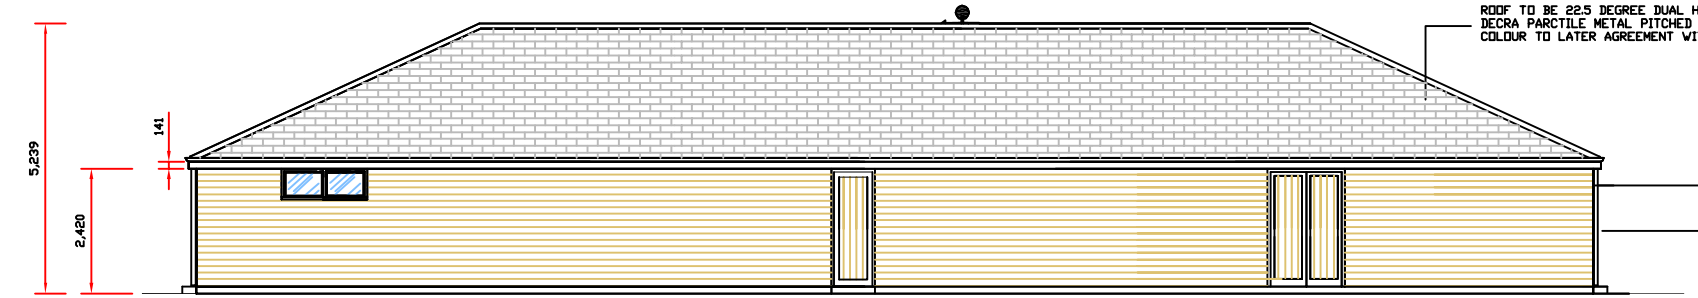

REAR ELEVATION

NOTE
1 Under no circumstances should scaled dimensions be used for setting out
2 All dimensions to be checked on site
3 This drawing is copyrite and shall not be reproduced without permission

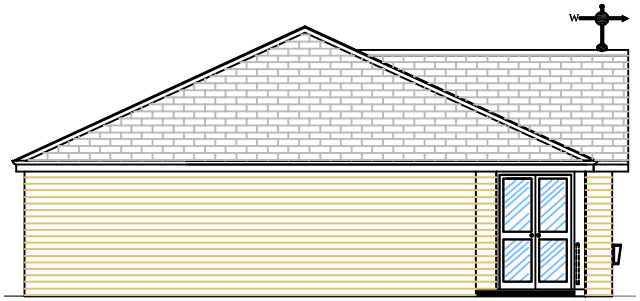

WEST END ELEVATION

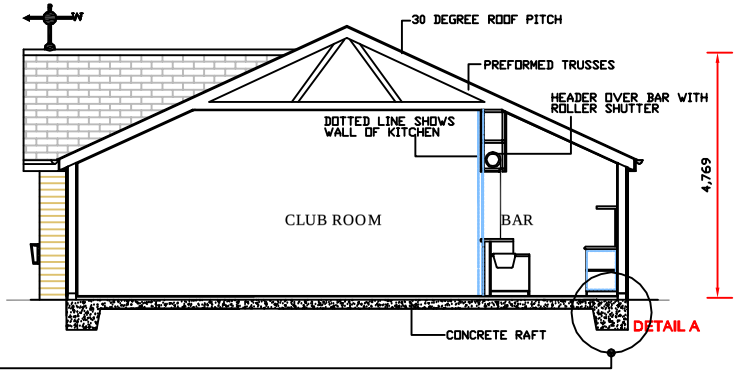

EAST END ELEVATION

PITCHED ROOF CONSTRUCTION

100 X 50 TOP PLATE WILL BE FITTED ALL ROUND TO CREATE A DOUBLE HEADER. THE PITCHED AREA OF THE ROOF WILL BE CREATED FROM PRE-FABRICATED COMPUTER DESIGNED TRUSSES, FITTED TO THE MANUFACTURERS DESIGNS. THERE WILL BE AN 18 MM OSB 2 ROOF SARKING WITH A BREATHER MEMBRANE. THE FINAL FINISH WILL BE DECRA METAL TILES FITTED AS TO MANUFACTURERS DESIGN WITH 3 IN-LINE ROOF VENTILATORS IN GREY FINISH TO MATCH THE ROOF FINISH TO PROVIDE NATURAL VENTILATION

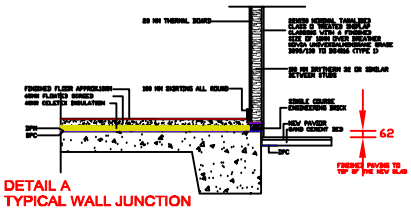

DETAIL A
TYPICAL WALL JUNCTION
WITH OUTER WALL

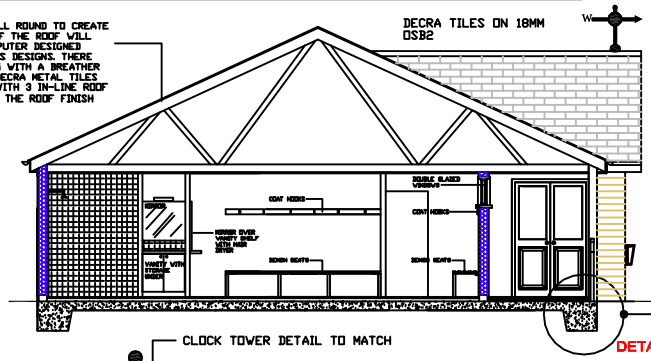

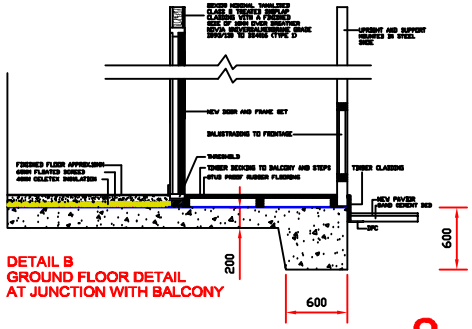

DETAIL B
GROUND FLOOR DETAIL
AT JUNCTION WITH BALCONY

FRONT ELEVATION

8

CONSTRUCTION DETAILS
ELEVATIONS & SECTIONS
NEW CLUBHOUSE
CHIPSTEAD CC

CLIENT	CHIPSTEAD CC
DRAWING No	MDL-2108-8 REV. 2 1.8.08
SCALE	1:50
DATE	31.AUG
DRAWN BY	RDP
PROJECT	ELEVATIONS AND SECTIONS CONSTRUCTION DETAILS

MACDONALD DESIGN LTD
8 VICARAGE CLOSE KINGSWOOD SURREY KT20 6QF
TEL: 01737 833687 FAX: 01737 832401
stevemacdesign@btconnect.com

This drawing is the copyright of Macdonald Design Ltd and should not be copied or reproduced without the written consent of Macdonald Design Ltd. Do not scale from this drawing, check all dimensions on site.