NOTE

1 Under no circumstances should scaled dimensions be used for setting out
2 All dimensions to be checked on site
3 This drawing is copyrite and shall not be reproduced without permission

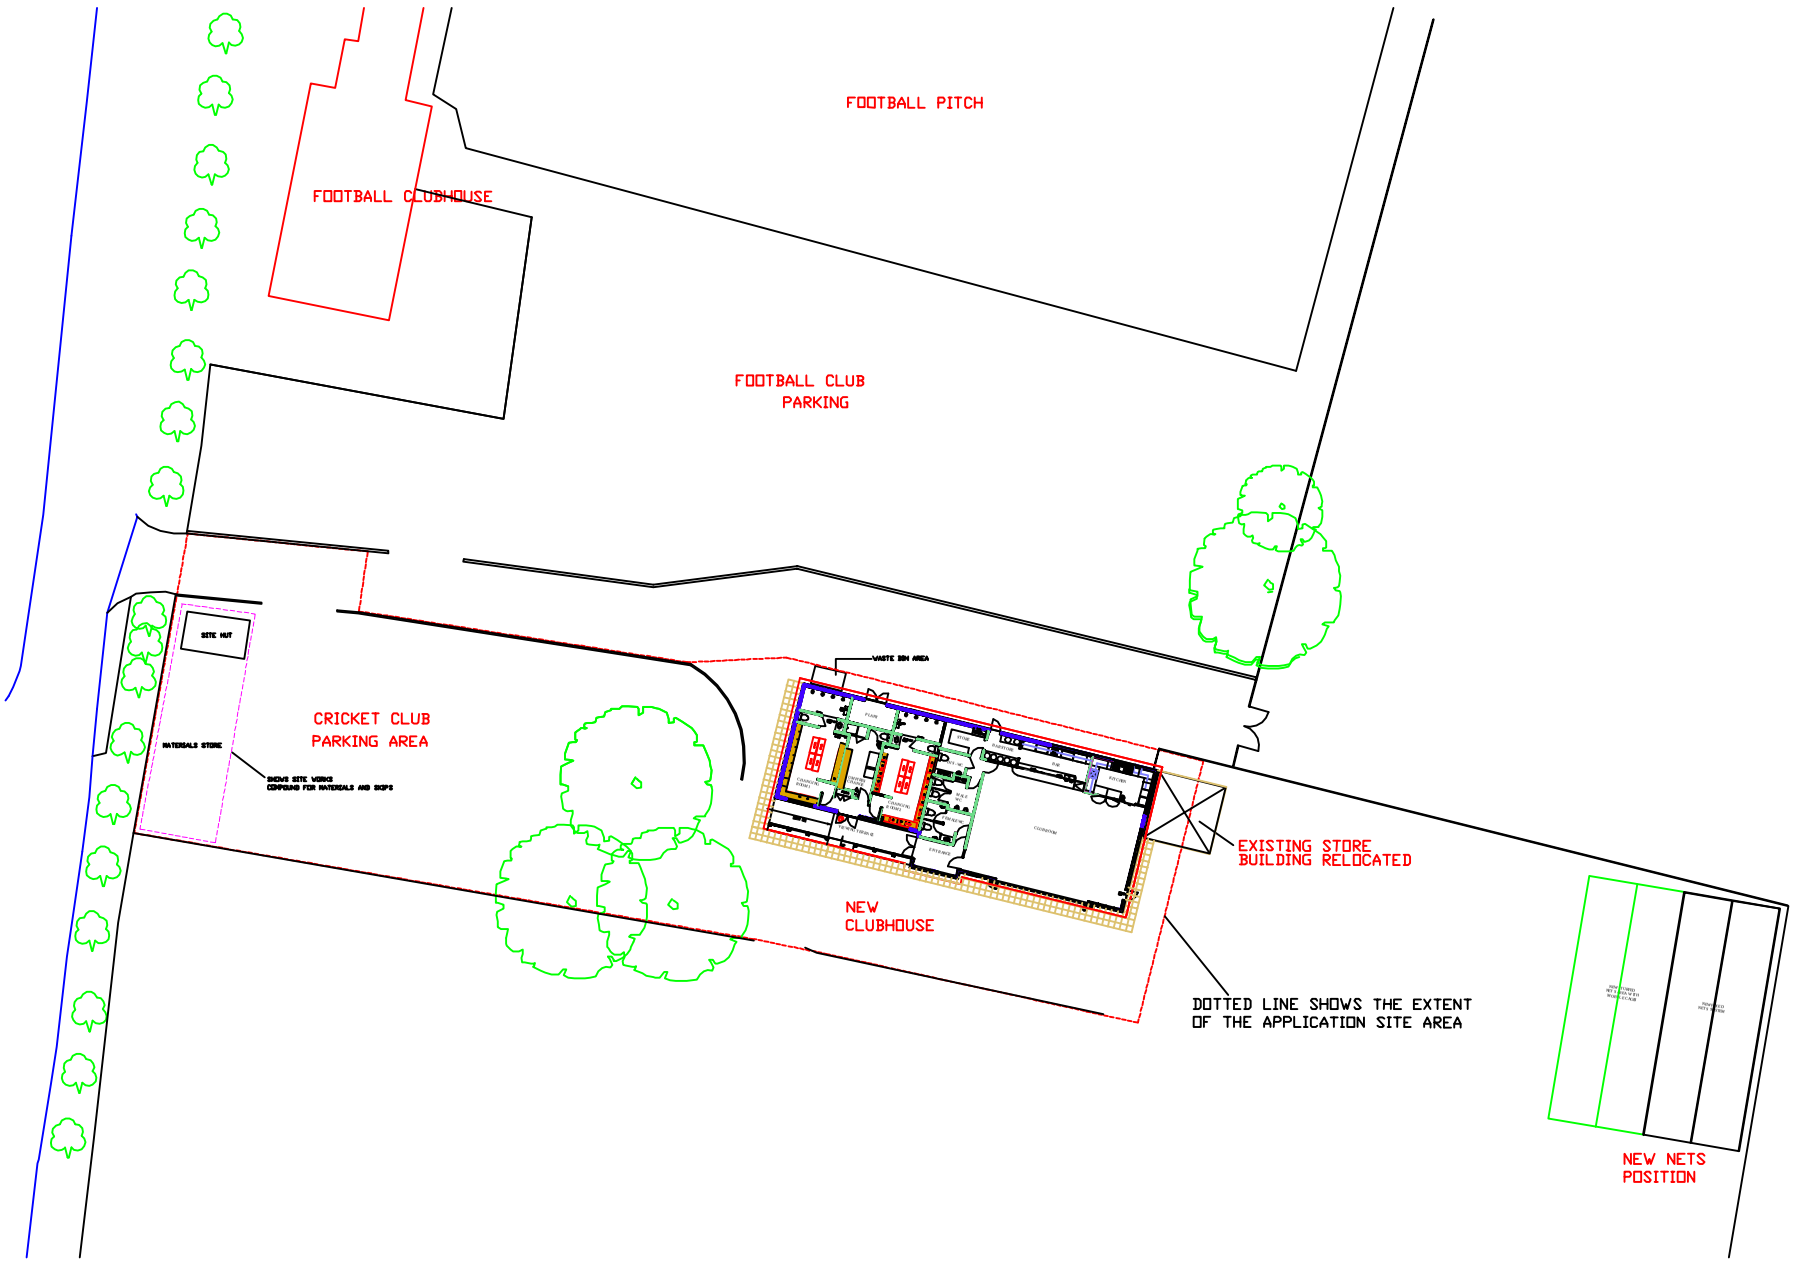

3
BLOCK PLAN 1-200
NEW CLUBHOUSE
CHIPSTEAD CC

CLIENT	CHIPSTEAD CC
DRAWING No	MDL-2185-3 REV.1
SCALE	1-200
DATE	AUG 2009
DRAWN BY	SDF
PROJECT	SITE PLAN NEW CLUBHOUSE

MACDONALD DESIGN LTD
8 VICARAGE CLOSE KINGSWOOD SURREY KT20 6QF
TEL: 01737 833957 FAX: 01737 832401
stevemacdesign@btconnect.com

This drawing is the copyright of Macdonald Design Ltd and should not be copied or reproduced without the written consent of Macdonald Design Ltd. Do not scale from this drawing, check all dimensions on site.